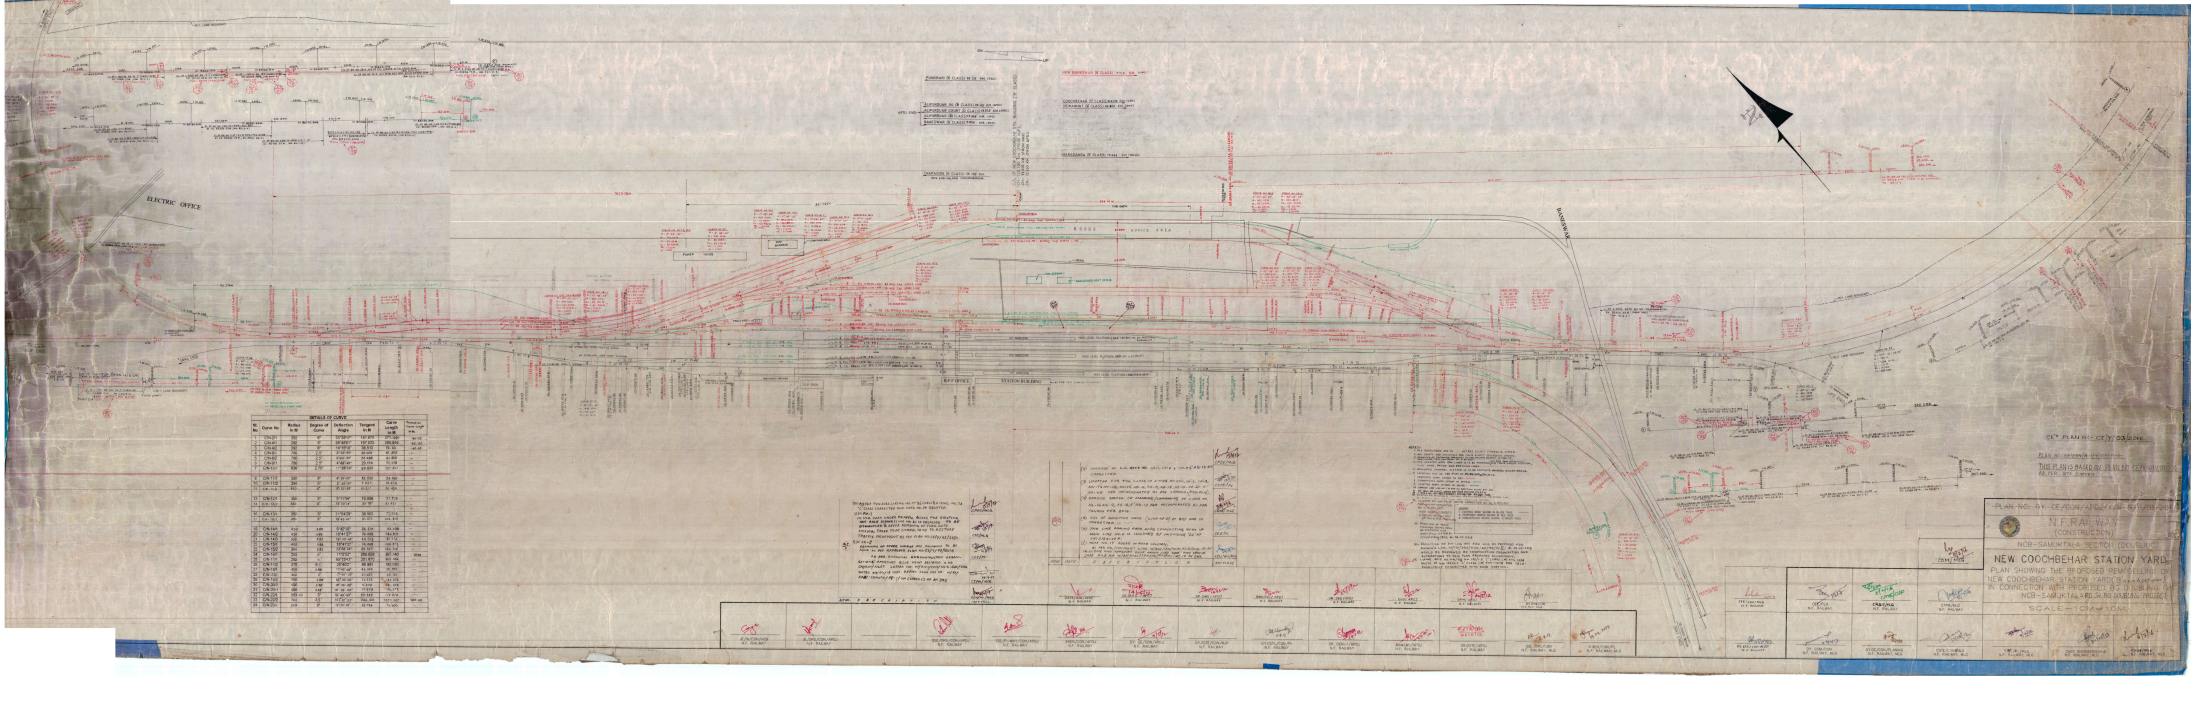
ELECTRIC OFFICE
BANDGRAM
N
N.F.RAILWAY
(CONSTRUCTION)
NCB-SAMUKTALA SECTION (DOUBLING)
NEW COOCHBEHAR STATION YARD
PLAN SHOWING THE PROPOSED REMODELLING OF
NEW COOCHBEHAR STATION YARDS
IN CONNECTION WITH PROPOSED BG DOUBLING OF
NCB-SAMUKTALA RD. & BG DOUBLING PROJECT
SCALE-1:1000 M.