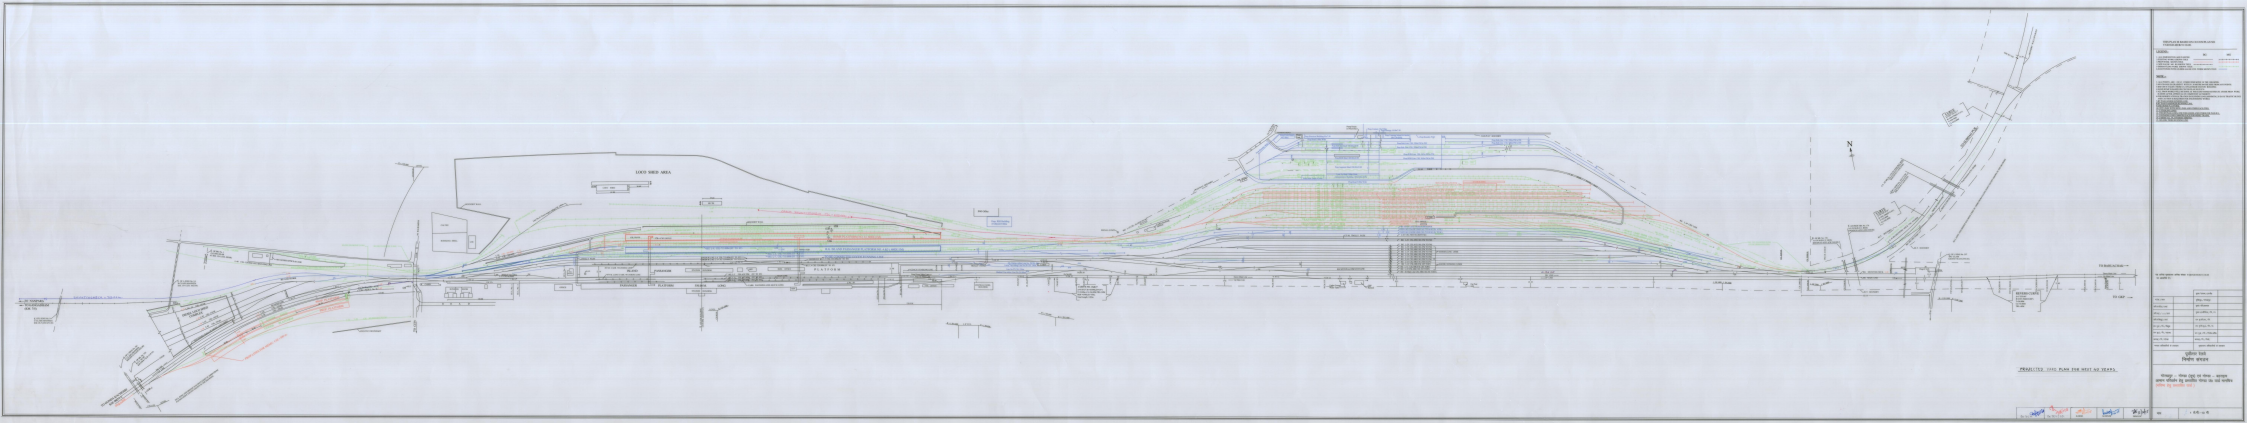
LOCO SHED AREA
N
PROJECTED TRACK PLAN FOR NEXT 100 YEARS.